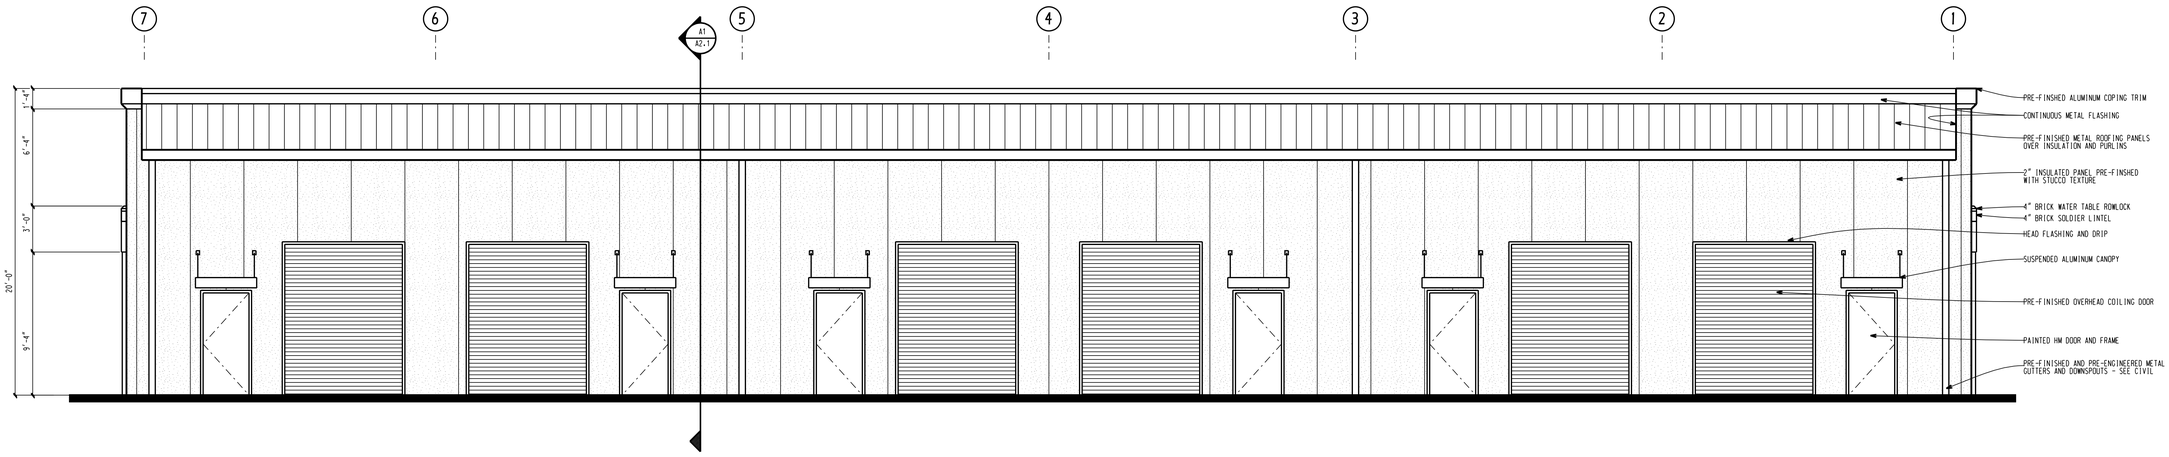


D5 REAR ELEVATION
SCALE 1/4"=1'-0"

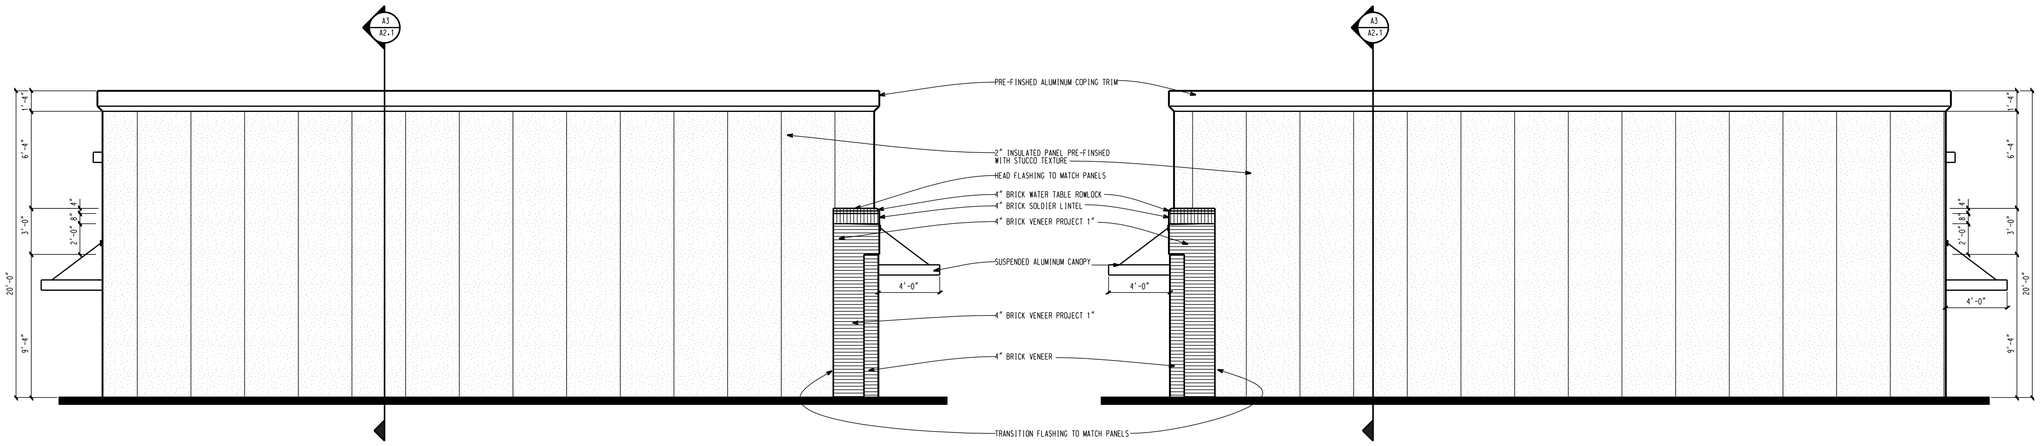


B2 L. SIDE ELEVATION
SCALE 1/4"=1'-0"

B5 R. SIDE ELEVATION
SCALE 1/4"=1'-0"

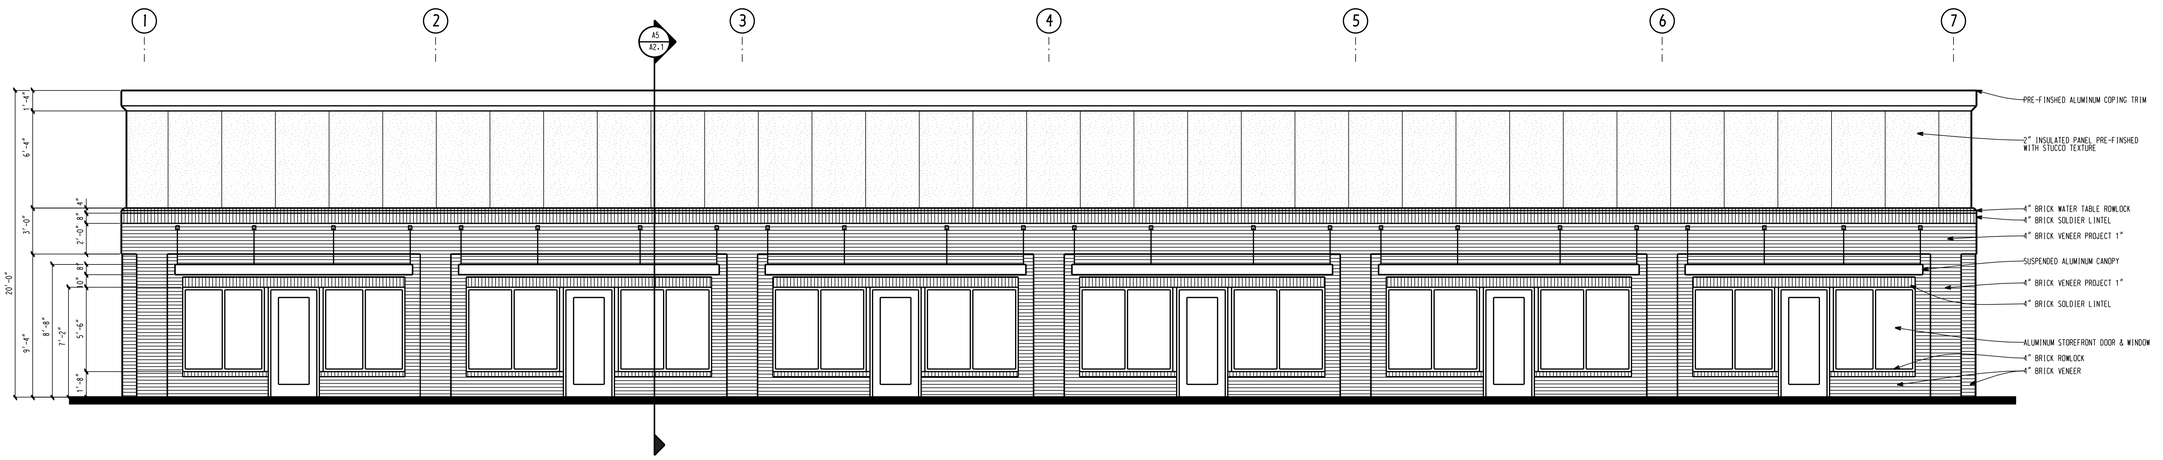


A5 FRONT ELEVATION
SCALE 1/4"=1'-0"


JRW
john randall wilson, architect
900 janet drive | auburn, alabama 36830 | 334.826.0103


STATE OF ALABAMA
JOHN RANDALL WILSON
No. 3849
REGISTERED ARCHITECT

SEAL INVALID WITHOUT ORIGINAL SIGNATURE

CONSULTANT

JOB NAME

CLARK-ADAMS COMMERCIAL BUILDNG

Center Hill Drive
Opelika, Alabama

| MARK | DATE | DESCRIPTION |
|---|---|---|
| | | |

| | |
|---|---|
| PROJECT NUMBER | 2020100 |
| PROJECT MANAGER | |
| PROJECT ARCHITECT | |
| DESIGN | |
| CIVIL | |
| STRUCTURAL | |
| MECHANICAL | |
| ELECTRICAL | |
| INTERIORS | |
| DRAWN BY | |

ISSUE

PRELIMINARY

TITLE

EXTERIOR ELEVATIONS


THIS DRAWING AND DESIGN ARE THE PROPERTY OF JOHN RANDALL WILSON, ARCHITECT AND LISTED CONSULTANTS. COPYING, USE OR REPRODUCTION IS PROHIBITED WITHOUT WRITTEN PERMISSION.


| | |
|---|---|
| SCALE | 1/4"= 1'-0" |

SHEET NO.

A2.0

| | |
|---|---|
| FILENAME | 2020100 |